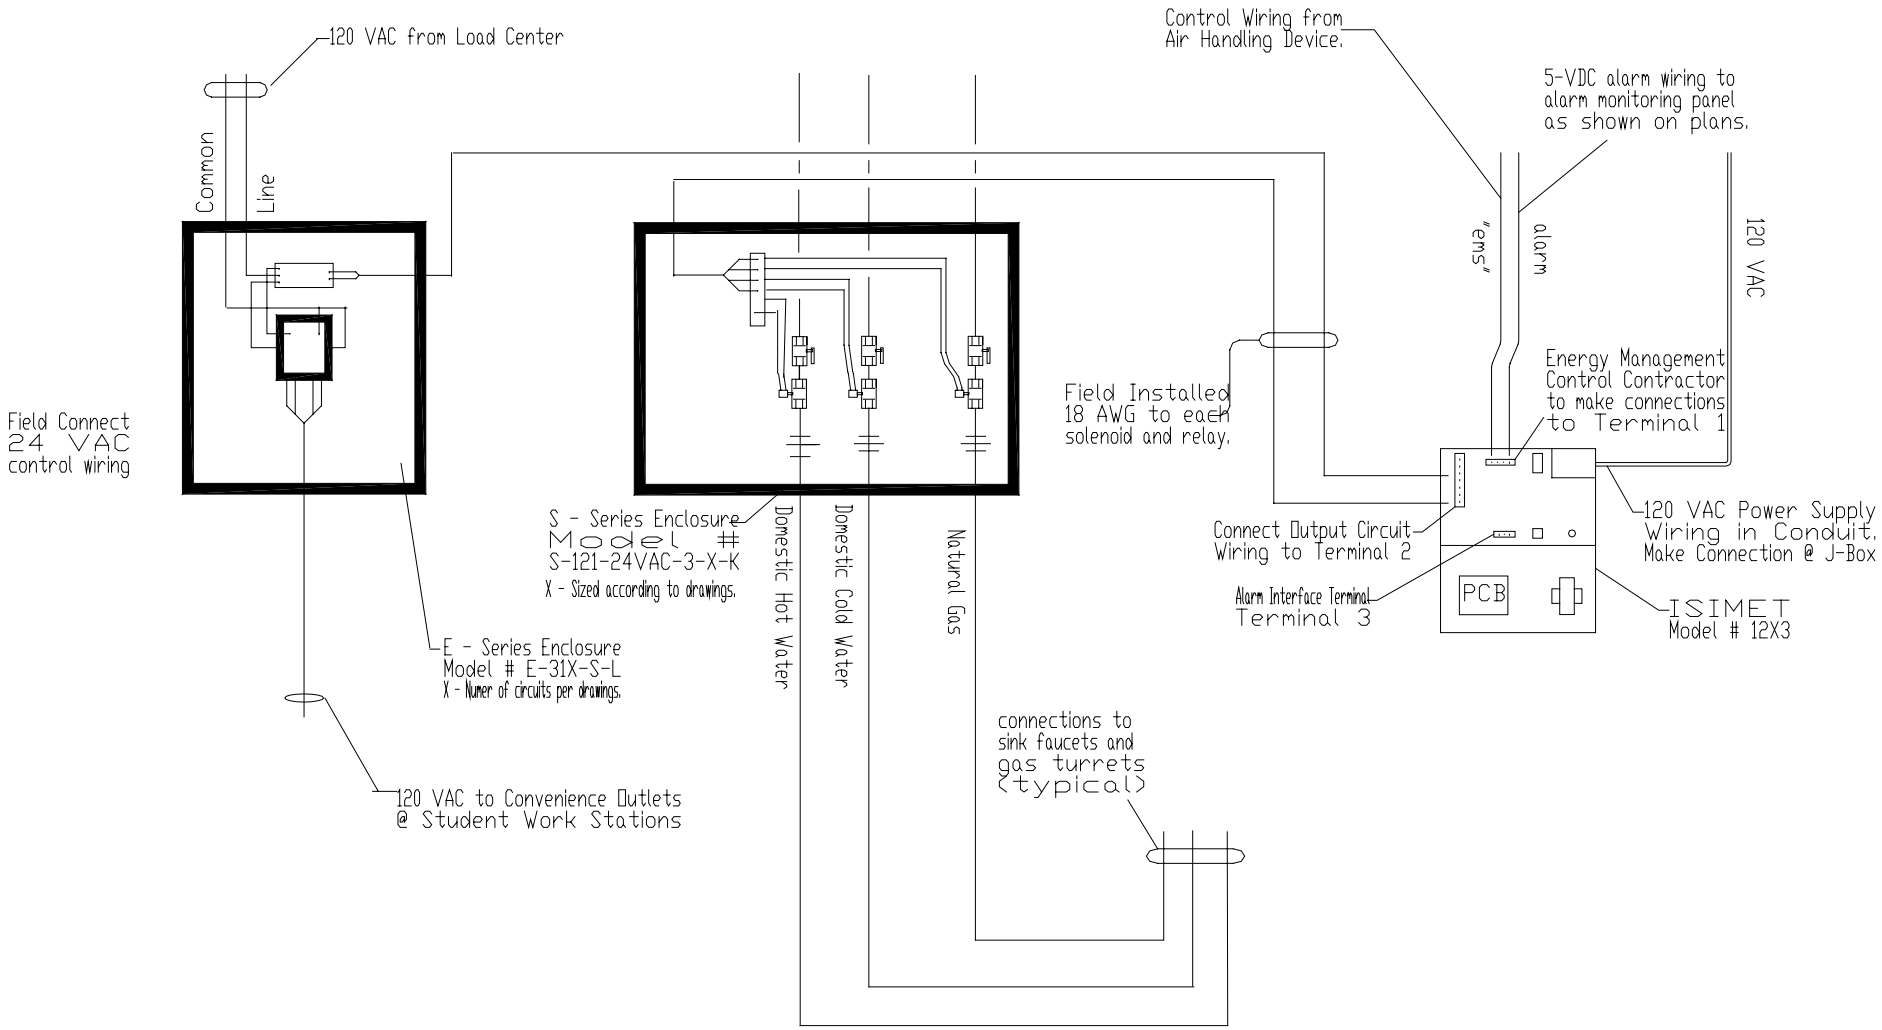Note:
ALL WIRING BY ELECTRICAL CONTRACTOR AND AS SPECIFIED IN SECTION 13910